Permit #F00158817-B

FilmL.A., Inc.
6255 W Sunset Blvd, 12th Floor
Hollywood, CA 90028
t: (213)977-8600 - f: (213)977-8601
www.filmla.com

Summary Information

Permit No: F00158817-B **Type of Permit:** FILMING **Release Date:** 11/22/2019

Production Company	NETFLIX PRODUCTIONS, LLC
Insured Company Name	NETFLIX PRODUCTIONS, LLC
Contact Phone No. 1	323-960-3457
Contact Phone No. 2	
Fax	
Address	5808 W. SUNSET BLVD LOS ANGELES, California 90028
Production Title	YES DAY
Type of Production	Feature

Producer	Mark Moran
Director	Miguel Arteta
1st AD	Jonas Spaccarotelli
Production Manager	Mark Moran
FilmL.A. Coordinator	Melissa Levine
Location Manager	Ken Lavet
Primary Phone	Mobile - 818-383-2740
Secondary Phone	
Location Assistant	Lee David Lee
Primary Phone	Mobile - 818-207-7985
Secondary Phone	

Fees

Posting 300	$69.00
Posting 600	$414.00
Notification Charge	$173.00
LA CITY LANE AND STREET CLOSURE FEE	$312.00
FILMLA NON-REFUNDABLE FILM PERMIT RIDER FEE	$111.00
LA CITY FIRE SAFETY OFFICER	$3,564.00

Total Permit Fee $4,643.00

Number of Locations 1

NOT A PERMIT

FilmL.A., Inc.
6255 W Sunset Blvd, 12th Floor
Hollywood, CA 90028
t: (213)977-8600 - f: (213)977-8601
www.filmla.com

Summary Information — Location

Permit Number F00158817-B
Production Company NETFLIX PRODUCTIONS, LLC
Insured Company NETFLIX PRODUCTIONS, LLC
Production Title YES DAY

Location Manager Ken Lavet
Primary Phone Mobile - 818-383-2740
Secondary Phone

Location Address 3500 Wilshire Blvd, Los Angeles, CA, 90010
Location Type Business
Prep Dates 11/20/2019 - 11/22/2019 07:00 - 19:00 3 days
Film Dates 11/25/2019 - 11/26/2019 05:00 - 20:00 2 days
Strike Dates 11/27/2019 - 11/27/2019 07:00 - 19:00
Open or Closed to the Public Closed

Generic Conditions
THE CONSUMPTION OF ALCOHOLIC BEVERAGES AND THE USE OF DRUGS, INCLUDING MARIJUANA, ON LOCATION BY ANY CAST, CREW, OR INVITED GUESTS IS STRICTLY PROHIBITED.
*Certain service and personnel fees required by jurisdictional agencies are not collected by FilmL.A. Any such fees must be paid directly to the appropriate agency, and a separate invoice will be provided to the permittee.
*LA CITY AND/OR LA COUNTY FIRE CHECKLIST ATTACHED TO FINAL PERMIT. THE PERMITTEE IS RESPONSIBLE FOR COMPLETING CHECKLIST PRIOR TO FILMING ACTIVITY AT THIS LOCATION. NON COMPLIANCE MAY RESULT IN ASSIGNMENT OF A FIRE OFFICER.
Community Survey Obtained
Must Maintain 5' Clearance on Sidewalks/Walkways
Must maintain local/emergency access
No cast or crew parking on area streets
No stopping or setting up in front of merchants or residents without prior approval
Number of uniformed officers listed on the permit is a minimum requirement. Permittee remains responsible for deploying a sufficient number of uniformed officers to provide traffic and crowd control to ensure the safety of the film crew and the public.
Traffic control must be done in accordance w/MUTCD
Traffic Officers Required
Uniformed officers shall have a copy of the film permit in their possession and are required to confirm that all traffic control signage devices are in place.

Please see attached documents
IROLO ST WS CURB FROM WILSHIRE SOUTH 200 FT - YES DAY.pdf
11.25.19 U 29472 RC.pdf
Wilshire btwn Ardmore - Irolo SS Curb - Yes Day.pdf

Equipment on Location

Type	Quantity
Condors	2
Generator	2
Honey Wagons	1
Portable restrooms	1
Semi Trucks	6
Stakebed Trucks	6
Trailers	12
Vans	6

Personnel on Location

Type	Quantity
Cast	7
Crew	99
Extras	22
LA City UFSO assigned	46499
Off-Duty/Retired LAPD Officer(s)	2
Spot Check	1

Filming Activities Camera on sticks; Drive by; Equipment on sidewalk & street; Interior Dialogue; Intermittent traffic control - 2 minute standard (except 0700-0900 hrs & 1500-1900 hrs); dressing food hall to look like

NOT A PERMIT

FilmL.A., Inc.
6255 W Sunset Blvd, 12th Floor
Hollywood, CA 90028
t: (213)977-8600 - f: (213)977-8601
www.filmla.com

Summary Information — Location

Permit Number F00158817-B
Production Company NETFLIX PRODUCTIONS, LLC
Insured Company NETFLIX PRODUCTIONS, LLC
Production Title YES DAY

Location Manager Ken Lavet
Primary Phone Mobile - 818-383-2740
Secondary Phone

Korean ice cream palace; 60' condors on street for lighting through windows; move Metro bus stop 206 11/24- 11/26; FILMING INSIDE THE PLATFORM 35 FOOD HALL (UPSTAIRS). IT WILL BE CLOSED TO THE PUBLIC ON OUR FILMING DAYS.; move Metro 20 at Wilshire & Irolo, 5a 11/25-10p 11/26; (1) crew memeber with camera on sticks in center median at Wilshire & Ardmore with ITC for drive by shot;

Special Effects: F/X Permit # 29472 - SPOT CHECK

Type	No. Times Per Day	No. Takes Per Take
sparklers	2 - 5	2 - 5

Description of F/X Scene: 40 SCOOP ICE CREAM SUNDAY WITH 4-6 12" SPARKLERS BROUGHT TO THE TABLE FOR THE FAMILY TO EAT
6- 12" SPARKLERS

Jurisdiction **Political:** Los Angeles City - Council District 10 **Police:** Los Angeles Police **Fire:** Los Angeles City Department

Thomas Guide **Page:** 633 **Grid:** J2

Approvals

LOS ANGELES CITY DEPARTMENT OF PUBLIC WORKS	LaMeisha Candler
LOS ANGELES CITY POLICE DEPARTMENT	Gabriel Aleman
FILML.A. CLOSURES	Adrian Fayad
LOS ANGELES CITY FIRE DEPARTMENT - FILM UNIT	Donyelle Glover
LOS ANGELES CITY DEPARTMENT OF PUBLIC WORKS-COMMISSIONER	Kevin James

Coordinator Note SPOT CHECK APPROVED FOR BASECAMP ONLY ON 11.25 & 11.26.19

ANDERSON

Coordinator Note UFSO REQUIRED
11/25, 0500-2000
11/26, 0500-2000

Coordinator Note RIDER B RELEASES LOCATION

Parking

Base Camp Location Type : Other Location — 3611 Wilshire Boulevard, Los Angeles, CA, 90005

Crew Parking Location Type : Other Location — 3550 Wilshire Blvd. - 3580 Wilshire Blvd, Los Angeles, CA 90010

Parking Notes
additional basecamp 3545 W 7th St, 90005

Posting "No Parking" signs S/S OF WILSHIRE BL BETWEEN ARDMORE AV AND IROLO AV

Approximate Footage 301 - 600 **Log Number** 263329

Date(s) 11/20/2019 to 11/22/2019 **Time(s)** 07:00 to 00:00

Posting "No Parking" signs S/S OF WILSHIRE BL BETWEEN ARDMORE AV AND IROLO AV (CONTINUOUS)
** EQUIPMENT VEHICLES PARKED IN POSTING OVERNIGHT **

Approximate Footage 301 - 600 **Log Number** 263330

Date(s) 11/24/2019 to 11/27/2019 **Time(s)** 07:00 to 19:00

Posting "No Parking" signs E/S OF ARDMORE AV FROM WILSHIRE BL 150' SOUTH
** EQUIPMENT VEHICLES PARKED IN POSTING OVERNIGHT **

NOT A PERMIT

FilmL.A., Inc.
6255 W Sunset Blvd, 12th Floor
Hollywood, CA 90028
t: (213)977-8600 - f: (213)977-8601
www.filmla.com

Summary Information — Location

Location 1 of 1

Permit Number F00158817-B
Production Company NETFLIX PRODUCTIONS, LLC
Insured Company NETFLIX PRODUCTIONS, LLC
Production Title YES DAY

Location Manager Ken Lavet
Primary Phone Mobile - 818-383-2740
Secondary Phone

Approximate Footage 0 - 300 **Log Number** 263331
Date(s) 11/25/2019 to 11/27/2019 **Time(s)** 00:00 to 00:00
Posting "No Parking" signs W/S OF IROLO AV FROM WILSHIRE BL 420' SOUTH (CONTINUOUS)
** EQUIPMENT VEHICLES PARKED IN POSTING OVERNIGHT **

Approximate Footage 301 - 600 **Log Number** 263334
Date(s) 11/24/2019 to 11/26/2019 **Time(s)** 07:00 to 22:00
Lane / Full Closure W/S CURB LANE IROLO AV FROM WILSHIRE BL SOUTH 420' (CONTINUOUS FOR CONDOR PLACEMENT; TRAFFIC PLAN TO FOLLOW)
Approximate Footage 301 - 600
Date(s) 11/24/2019 to 11/26/2019 **Time(s)** 12:00 to 22:00
Lane / Full Closure S/S OF WILSHIRE BL BETWEEN S ARDMORE AV AND IROLO ST- CONTINUOUS
Approximate Footage 301 - 600
Date(s) 11/25/2019 to 11/26/2019 **Time(s)** 04:30 to 22:00

NOT A PERMIT

Permit #E0015881 7-B

TRAFFIC SIGNAL

TRAFFIC CONE

TYPE I W/ SIGN

FLASHING ARROW SIGN (FAS)

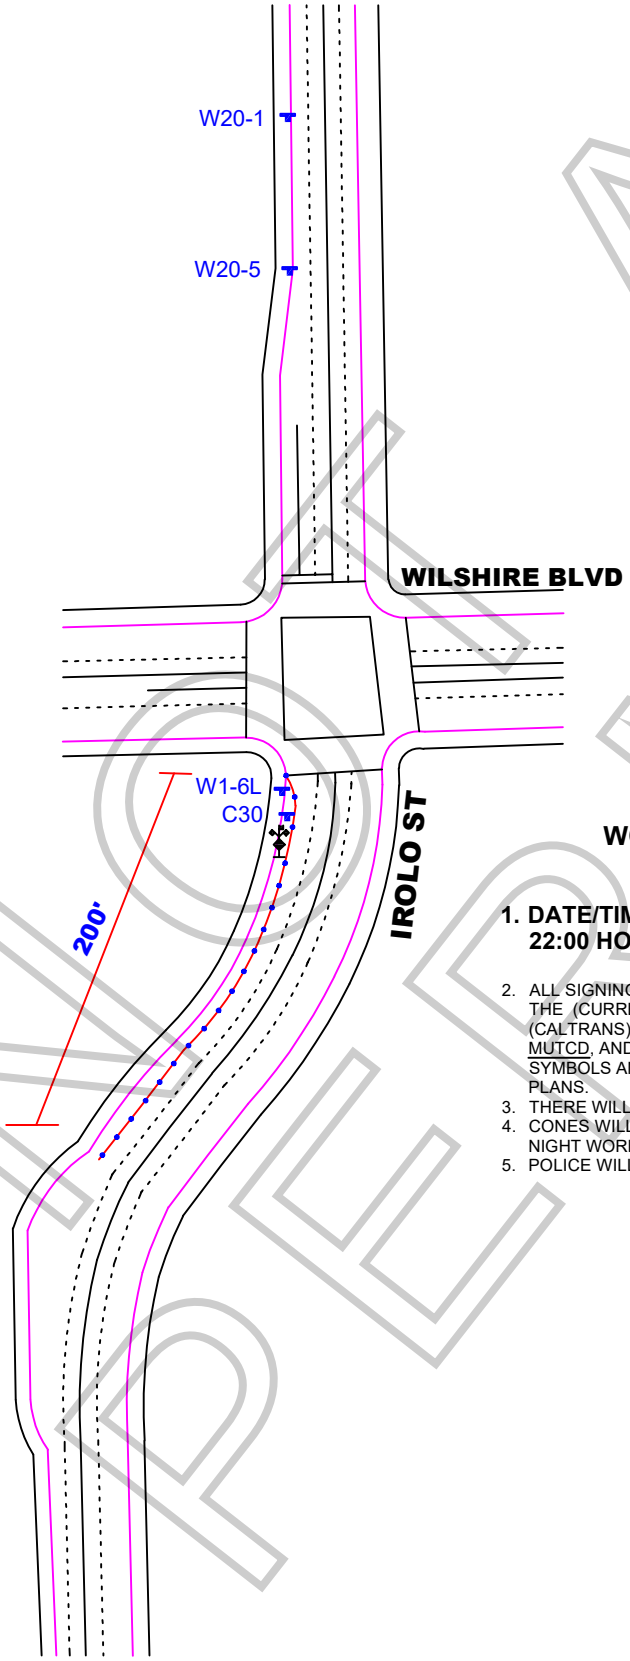

ALL TRAFFIC CONTROL WILL BE INSTALLED TO MEET OR EXCEED THE LATEST CA-MUTCD MINIMUM REQUIREMENTS

WORK ZONE TRAFFIC CONTROL PLAN GENERAL NOTES

1. **DATE/TIME: 11-24-19 FROM 12:00 HOURS TO 11-26-19 22:00 HOURS.**
2. ALL SIGNING, STRIPING, AND TRAFFIC CONTROL DEVICES SHALL CONFORM TO THE (CURRENT) STATE OF CALIFORNIA DEPARTMENT OF TRANSPORTATION (CALTRANS) STANDARD PLANS AND STANDARD SPECIFICATIONS, CALIFORNIA MUTCD, AND ANY ADDENDUMS THERETO, AND AS SHOWN ON THESE PLANS, SYMBOLS AND ABBREVIATIONS USED ARE SHOWN ON CALTRANS STANDARD PLANS.
3. THERE WILL BE NO INTERFERENCE WITH TRAFFIC SIGNALS OR CROSSWALKS.
4. CONES WILL BE 28" MINIMUM HEIGHT AND HAVE REFLECTORIZED SLEEVES FOR NIGHT WORK.
5. POLICE WILL DIRECT TRAFFIC IF NECESSARY.

NO PERMIT

TCP FOR:	NETFLIX PRODUCTION "YES DAY"
LOCATION:	W/S CURB LANE OF IROLO ST FROM WILSHIRE SOUTH 200 FT LOS ANGELES, CALIFORNIA
CONTACT:	MATT BOLIN PH# 818.675.4706
	JCL TRAFFIC SERVICES (213) 622-9775 C31-CA Lic # 805357
DATE / REVISIONS	DRAFTER: EDGAR J. SOTO
	SCALE: N.T.S.
	FILM LA: M. LEVINE

F-315-U

LOS ANGELES FIRE DEPARTMENT

Permit #F00158817-B

Permit No: 29472

Date Issue 1/14/2019

SPECIAL PERMIT TO USE SPECIAL EFFECTS

State Lic No 3486.06

Name:	RICHARD CORDOBES	Address:	23927 Gilmore St	Phone:	(818) 577-3633
Company:		City:	West Hills	Mobile:	(818) 577-3633
Email:	richie.cordobes@gmail.com	State:	CA Zip: 91307	Fax:	

2nd Operator: 2081.08 mark hawker

Production Title: YES DAY Production Company: NETFLIX PROD.

Location: 3500 WILSHIRE BL.

PERMISSION IS HEREBY GRANTED TO SIMULATE:

40 SCOOP ICE CREAM SUNDAY WITH 4-6 12" SPARKLERS BROUGHT TO THE TABLE FOR THE FAMILY TO EAT

USING THE FOLLOWING SPECIAL EFFECTS MATERIAL:

6- 12" SPARKLERS

UNDER THE FOLLOWING CONDITIONS:

UNDER THE DIRECT SUPERVISION OF RICHARD CORDOBES, 3486.06 AND SPOT CHECK FOR EFFECTS ONLY
FP#158817

ADDITIONAL TERMS AND CONDITIONS

992.6 HSC RESPONSIBILITY. The Company representative shall provide to the authority having jurisdiction the name and license number of the special effects operator who shall have the authority, responsibility and be in charge of handling all Special Effects Material. The company representative shall also allocate sufficient time to the Special Effects Pyrotechnic Operator to prepare for the transportation, parking, storing, securing daily, discharging, disposing of, or otherwise handling of fireworks, pyrotechnic devices, or materials in a sane manner. Upon completion of firing, no unauthorized person shall be permitted access to the firing area until the licensed pyrotechnic operator has determined the area to be safe and secure.

NOTICE: The permittee and production company shall be advised that this permit in no way removes or modifies their responsibility to comply with any other applicable laws or ordinances, including those relating to excessive noise.

57.105.8 THE CHIEF SHALL HAVE THE POWER TO REVOKE OR SUSPEND ANY SPECIAL PERMIT UPON VIOLATION OF THE TERMS AND CONDITIONS IN ACCORDANCE WITH PROVISIONS OF SECTION 57.105.5 OF THE LOS ANGELES MUNICIPAL CODE.

SUBJECT TO FIELD INSPECTION NO DEVIATION WITHOUT WRITTEN PERMISSION

TEMPORARY FROM

11/25/2019 TO **11/26/2019**

Fire Chief
By: OWENS
Phone: 213 978-3670

lafd:rev 2/2017

NOT A PERMIT

Permit #F00158817-B

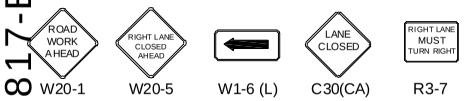

W20-1 W20-5 W1-6 (L) C30(CA) R3-7

ALL TRAFFIC CONTROL WILL BE INSTALLED TO MEET OR EXCEED THE LATEST CA-MUTCD MINIMUM REQUIREMENTS

Ⓢ TRAFFIC SIGNAL

● TRAFFIC CONE

TYPE I W/ SIGN

FLASHING ARROW SIGN (FAS)

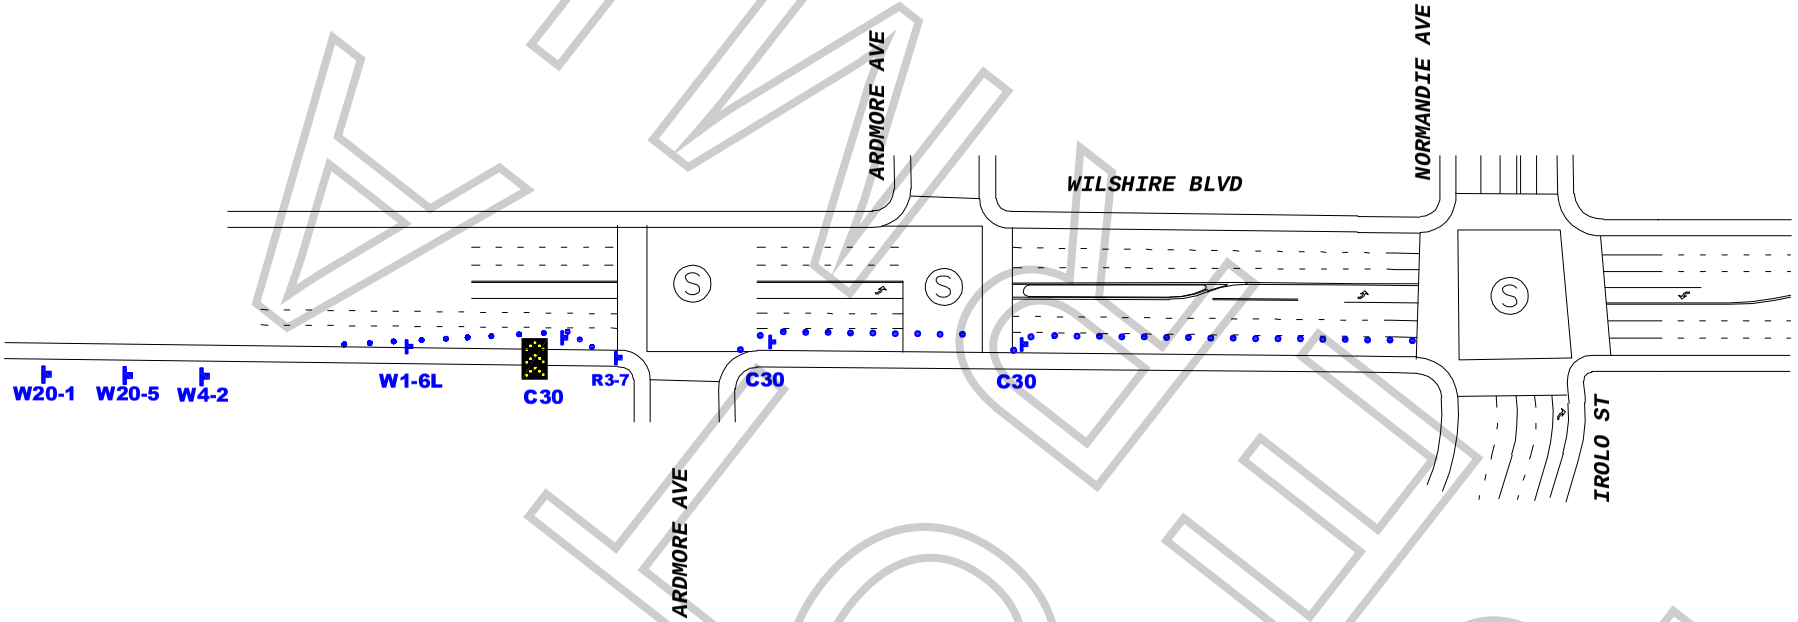

FINAL

WORK ZONE TRAFFIC CONTROL PLAN
GENERAL NOTES

1. DATE/TIME: 11-25-19 FROM 04:30 HOURS TO 11-26-19 22:00 HOURS.

2. ALL SIGNING, STRIPING, AND TRAFFIC CONTROL DEVICES SHALL CONFORM TO THE (CURRENT) STATE OF CALIFORNIA DEPARTMENT OF TRANSPORTATION (CALTRANS) STANDARD PLANS AND STANDARD SPECIFICATIONS, CALIFORNIA MUTCD, AND ANY ADDENDUMS THERETO, AND AS SHOWN ON THESE PLANS, SYMBOLS AND ABBREVIATIONS USED ARE SHOWN ON CALTRANS STANDARD PLANS.
3. THERE WILL BE NO INTERFERENCE WITH TRAFFIC SIGNALS OR CROSSWALKS.
4. CONES WILL BE 28" MINIMUM HEIGHT AND HAVE REFLECTORIZED SLEEVES FOR NIGHT WORK.
5. POLICE WILL DIRECT TRAFFIC IF NECESSARY.

TCP FOR:	YES DAY
LOCATION:	S/S CURB - WILSHIRE FROM ARDMORE TO IROLO LOS ANGELES, CALIFORNIA
CONTACT:	MATT BOLIN PH# 818.675.4706
	JCL TRAFFIC SERVICES (213) 622-9775 C31-CA Lic # 805357
DATE / REVISIONS	DRAFTER: E. RAMIREZ SCALE: N.T.S. FILM LA: MELISSA LEVINE